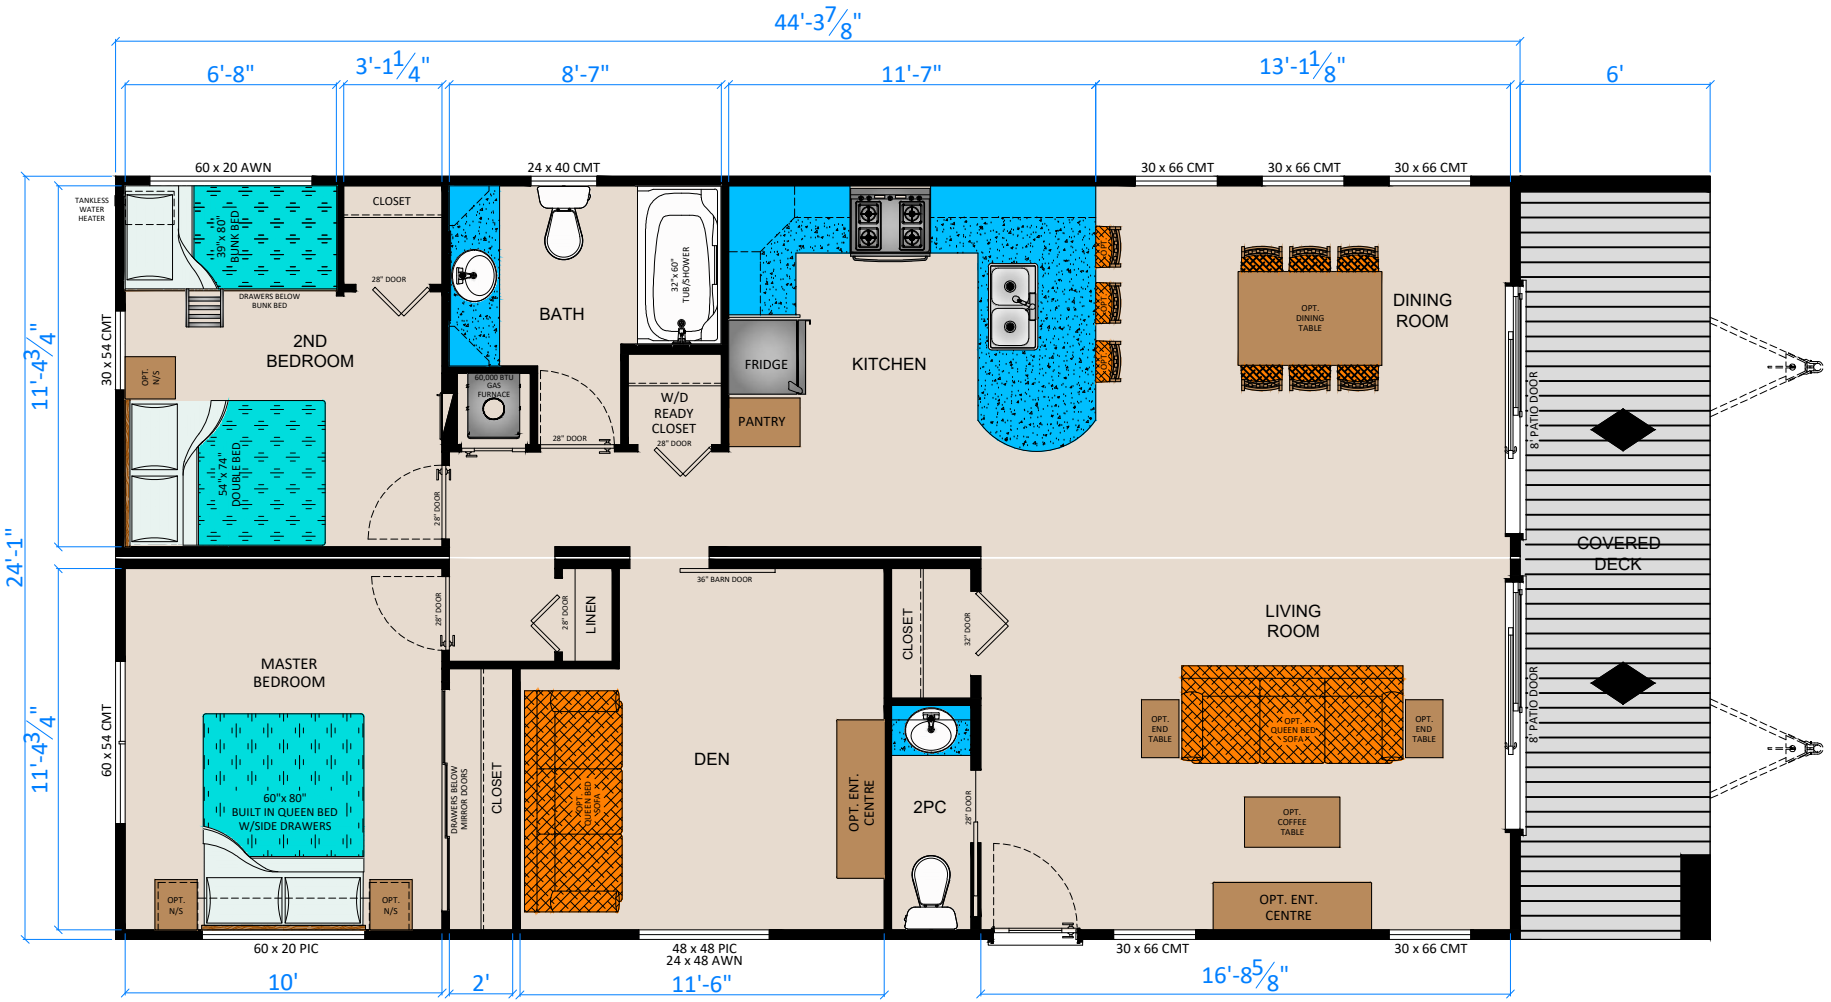

BDE 950-2-20 - (5124)

(532 SQ.FT.) + (532 SQ.FT.)

STD

-

THE ATTACHED PLANS ARE THE PROPERTY AND FOR THE EXCLUSIVE USE OF GENERAL COACH CANADA. THE DESIGNS OR PORTION THEREOF MAY NOT BE COPIED OR OTHERWISE USED IN ANY WAY WITHOUT OUR WRITTEN CONSENT. UNAUTHORIZED USE OF THE PLANS IS STRICTLY FORBIDDEN

THE ATTACHED PLANS ARE BUILT IN ACCORDANCE TO CAN/CSA Z241 PM

MODEL YEAR: 2020

PRINT DATE: 12/23/2019 10:05 AM

BDE

DRAWN BY: C. Nigh

D:\Vault Workspace\Designs\2D PLANS\2020\2020 Black Diamonds\2020 Black Diamond Std Plans.dwg